TYPICAL C/S OF BITUMEN MACADAM ROAD

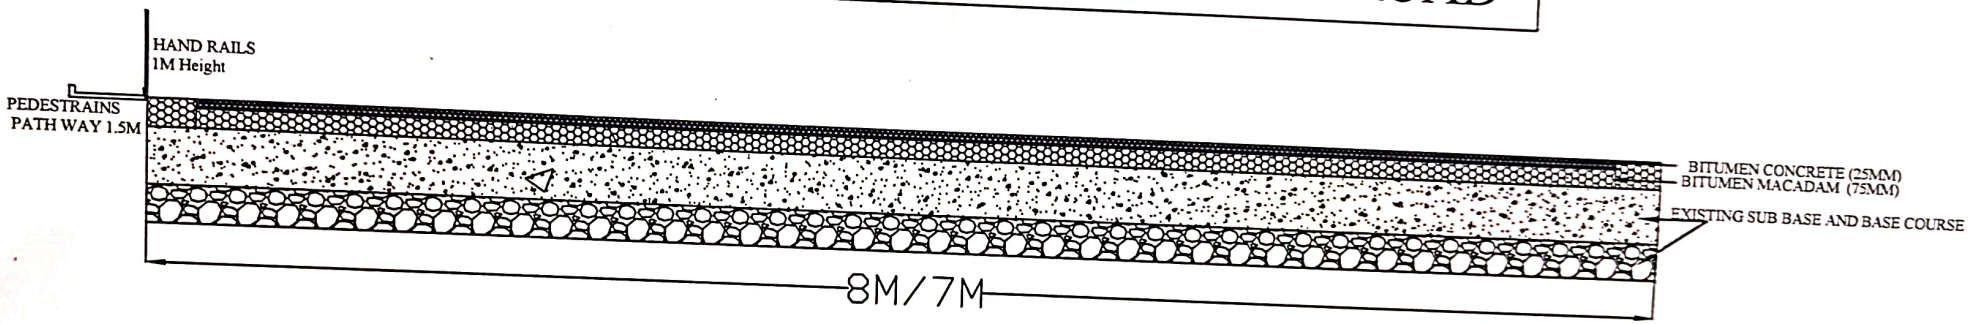

Assistant Executive Engineer
(Kaveri - O & M)-1-1 Sub Division
BWSSB. Thorekadanahalli.

Executive Engineer
(Kaveri-Operation & Maintenance)-1 Division
BWSSB, Thorekadanahalli, Malavalli Taluk,
Mandya Dist-571421.